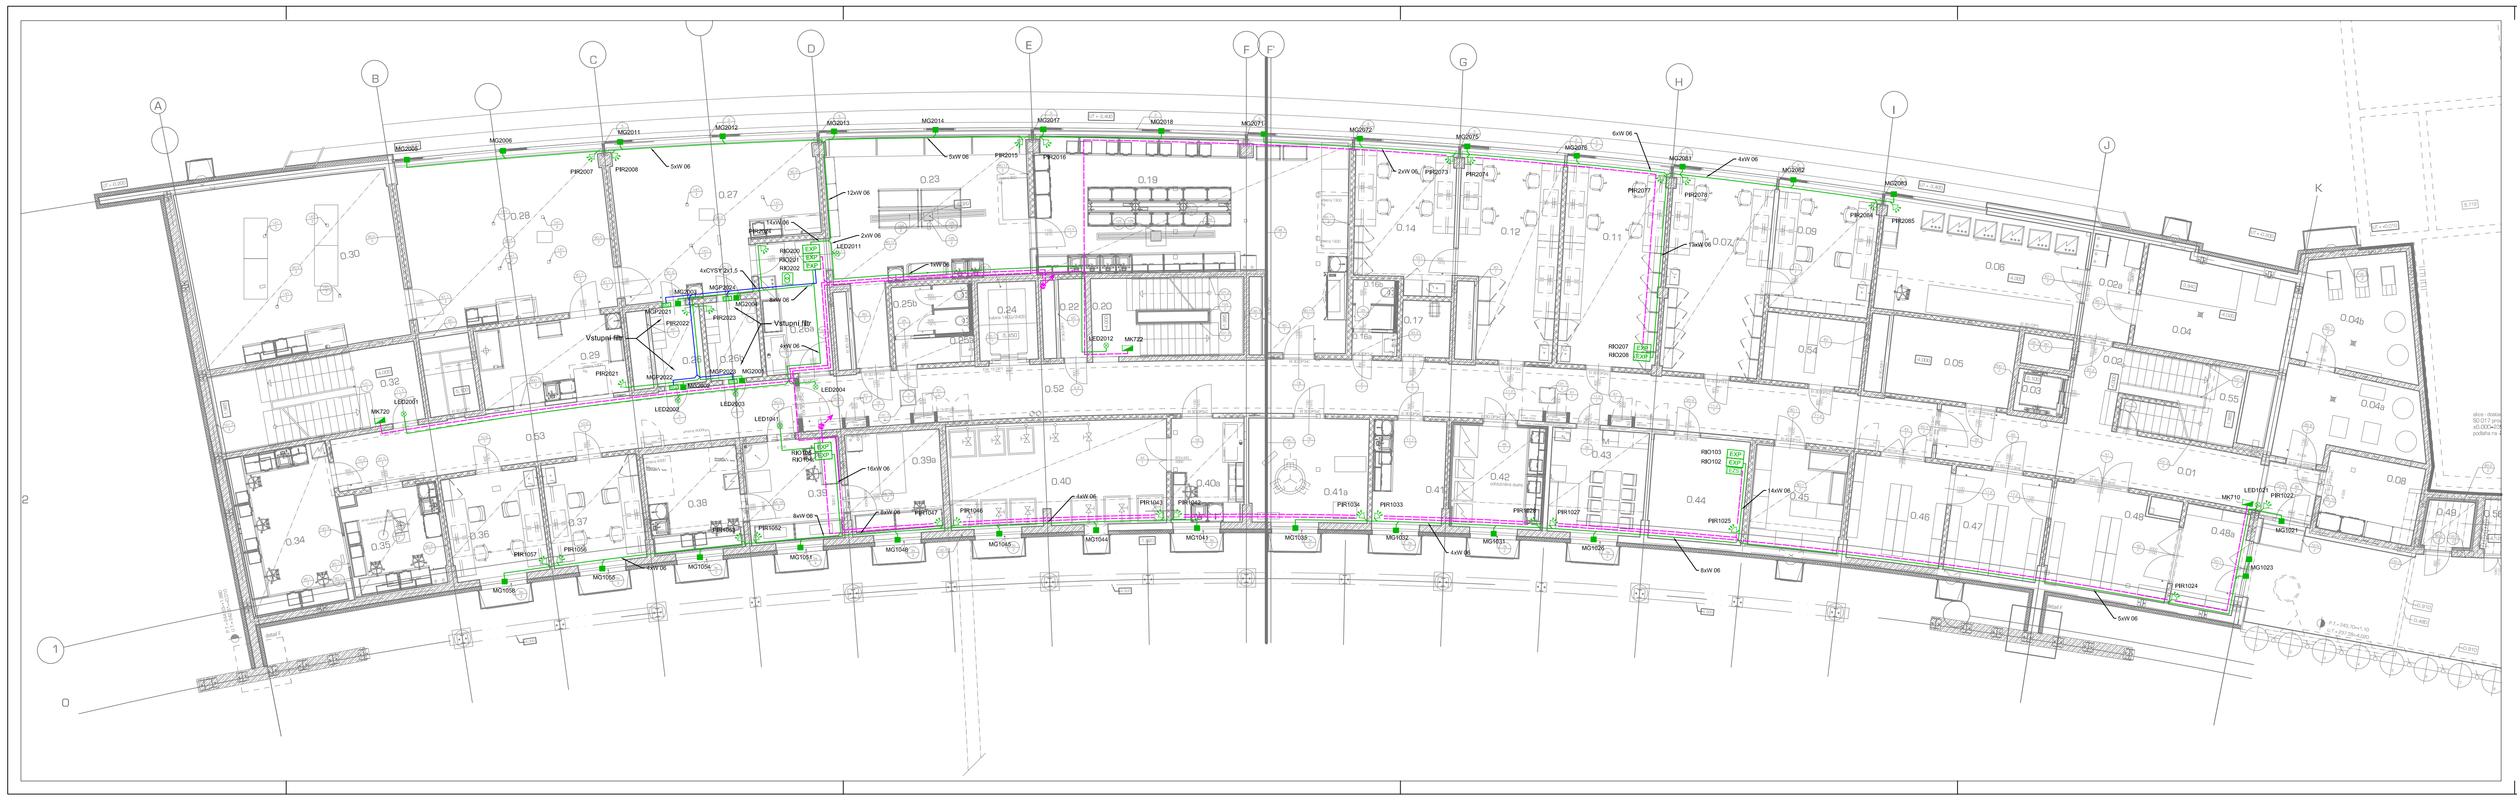

legenda místností:


LEGENDA:

ELEKTRONICKÁ ZABEZPEČOVACÍ SIGNALIZACE

- EZ — Ústředna EZS
- EP — Expander Bírkout
- Klávesnice
- TEL — Zděný TZVSA
- PIR detektor
- Magnetický kontakt zápustný
- Přídržný magnet 150kg
- LED indikace
- Kabel 9l 06
- Kabel CYSY 2x1,5
- Kabel CYSY 2x1,5 + BELDEN 9501

Hlavní kabelové trasy budou uloženy a vyvázány ve SLP žlabech. Ostatní trasy budou uloženy v lištách nebo pod omítkou. V místnostech "vstupní filtr" bude pomocí př. magnetů řízeno otevírání dveří, tak aby šli otevřít současně pouze jedny. PIR detektory budou osazeny ve výšce 2300-2400 mm od podlahy a LED signalizace nad zárubněmi dveří.

INDEX	DATUM, JMÉNO, PODPIS	TEXT A POPIS ZMĚNY

GENERÁLNÍ PROJEKTANT: ateliér-r, spol. s r.o., Úhelná 27, Olomouc 772 00

VYPRACOVAL	Michal Svoboda	MERIT GROUP a.s. Blažkova 7 772 00 Olomouc	tel: +420 585 226 165 fax: +420 585 230 206 e-mail: merit@merit.cz
KONTROLOVAL	Petr Vychodil		
SCHVÁLIL	Jiří Šafránek		
MÍSTO STAVBY	k.ú. Hněvotínská, Olomouc		
INVESTOR	Univerzita Palackého v Olomouci, Křížkovského 8, Olomouc		

DATUM	3/2011	MĚŘÍTKO	1:100
ZAKÁZKA	ZS-11-034	FORMÁT	7x A4

STAVBA: Ústav molekulární a translační medicíny

OBSAH - NÁZEV VÝKRESU: půdorys 1.pp - EZS

OBJEKT - PROVOZNÍ SOUBOR	STUPEŇ dokumentace pro provedení stavby	ARCH. ČÍSLO	Č. VÝKRESU	Č. VÝTISKU
05.6 - Elektrická zabezpečovací signalizace			1 - SL 01	